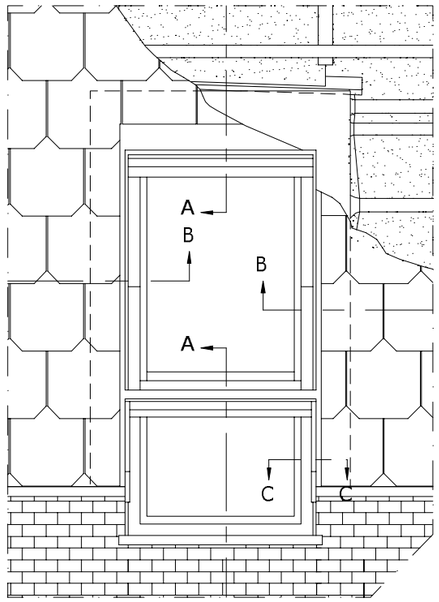

Sheer plan perpendicular to roof

1:2.5

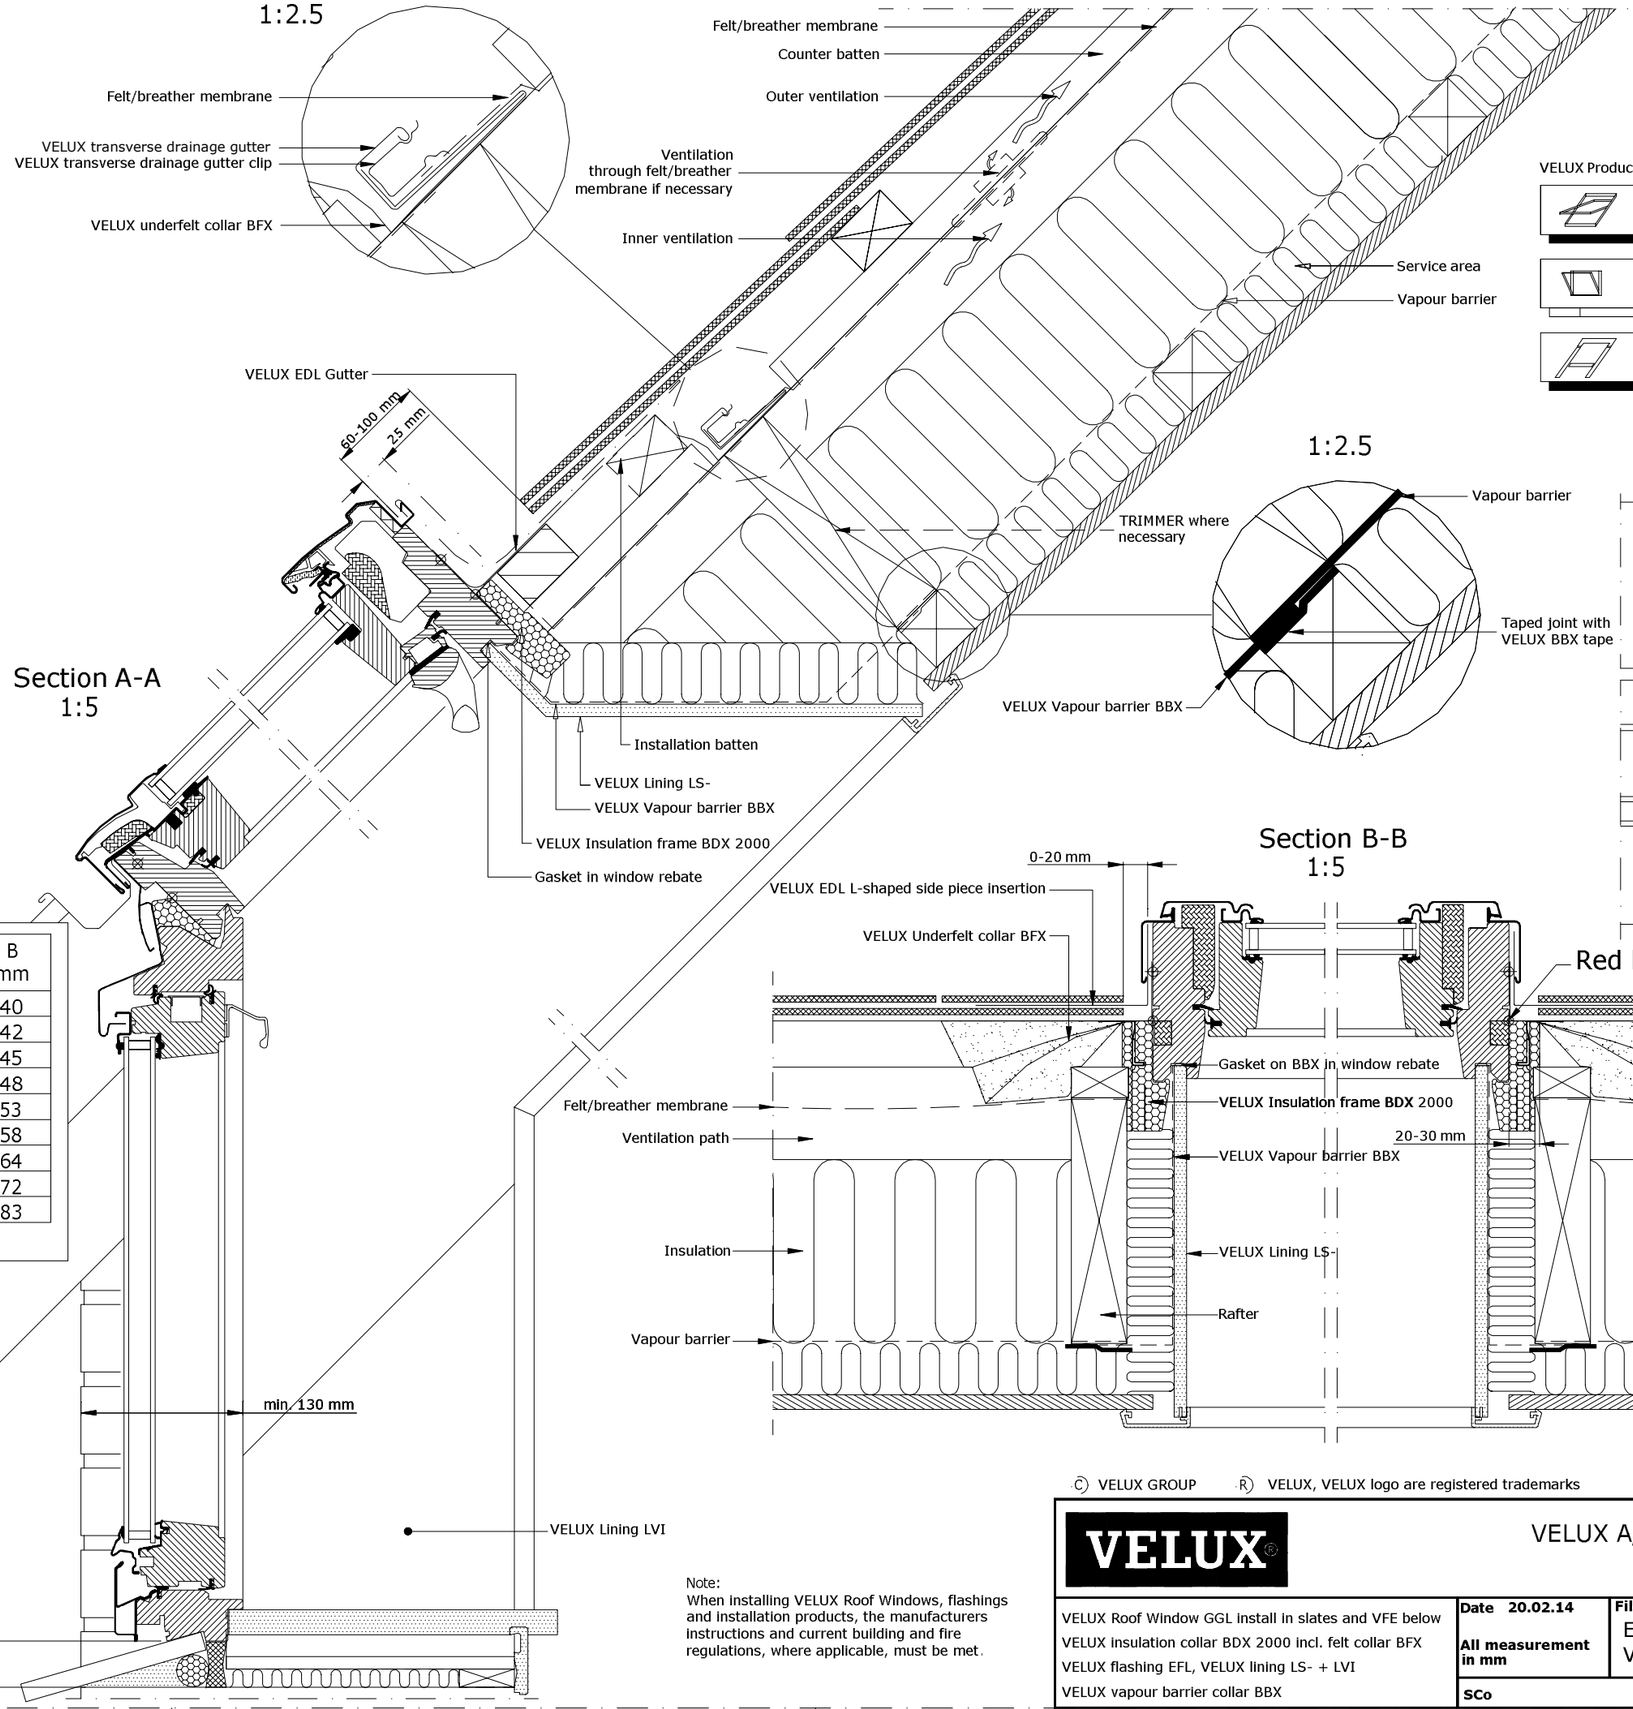

Section A-A
1:5

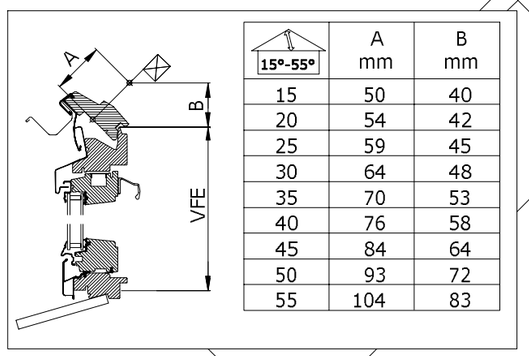

15°-55°	A mm	B mm
15	50	40
20	54	42
25	59	45
30	64	48
35	70	53
40	76	58
45	84	64
50	93	72
55	104	83

VELUX Products:

VELUX Products:

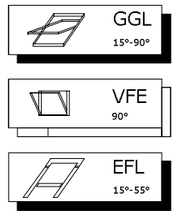

Roof covering:

1:2.5

Section C-C
1:5

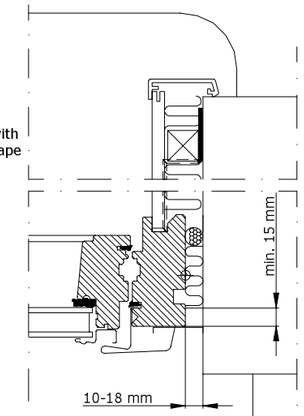

Section B-B
1:5

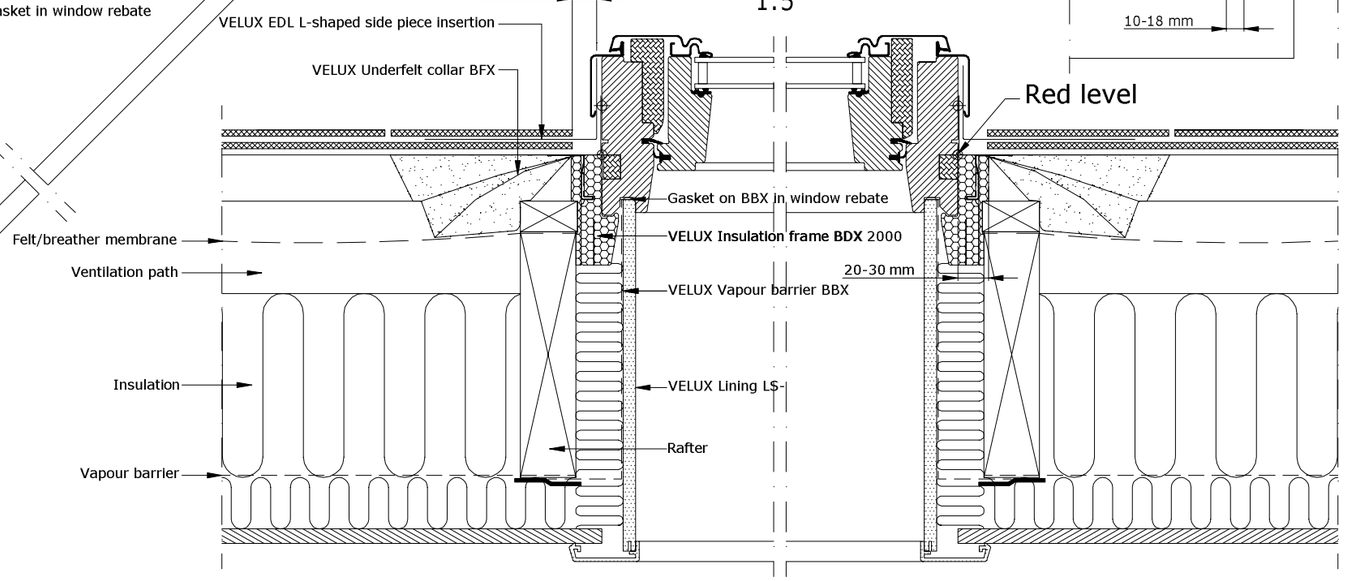

Note:
When installing VELUX Roof Windows, flashings and installation products, the manufacturers instructions and current building and fire regulations, where applicable, must be met.

© VELUX GROUP ® VELUX, VELUX logo are registered trademarks

VELUX®

VELUX A/S

Get more daylight
Get more comfort
Use less energy

VELUX Roof Window GGL install in slates and VFE below
VELUX insulation collar BDX 2000 incl. felt collar BFX
VELUX flashing EFL, VELUX lining LS- + LVI
VELUX vapour barrier collar BBX

Date 20.02.14	File name	Drawing no.
All measurement in mm	EFL+GGL+ VFE-0214	-
SCo		-